


6860 [22'-6"]

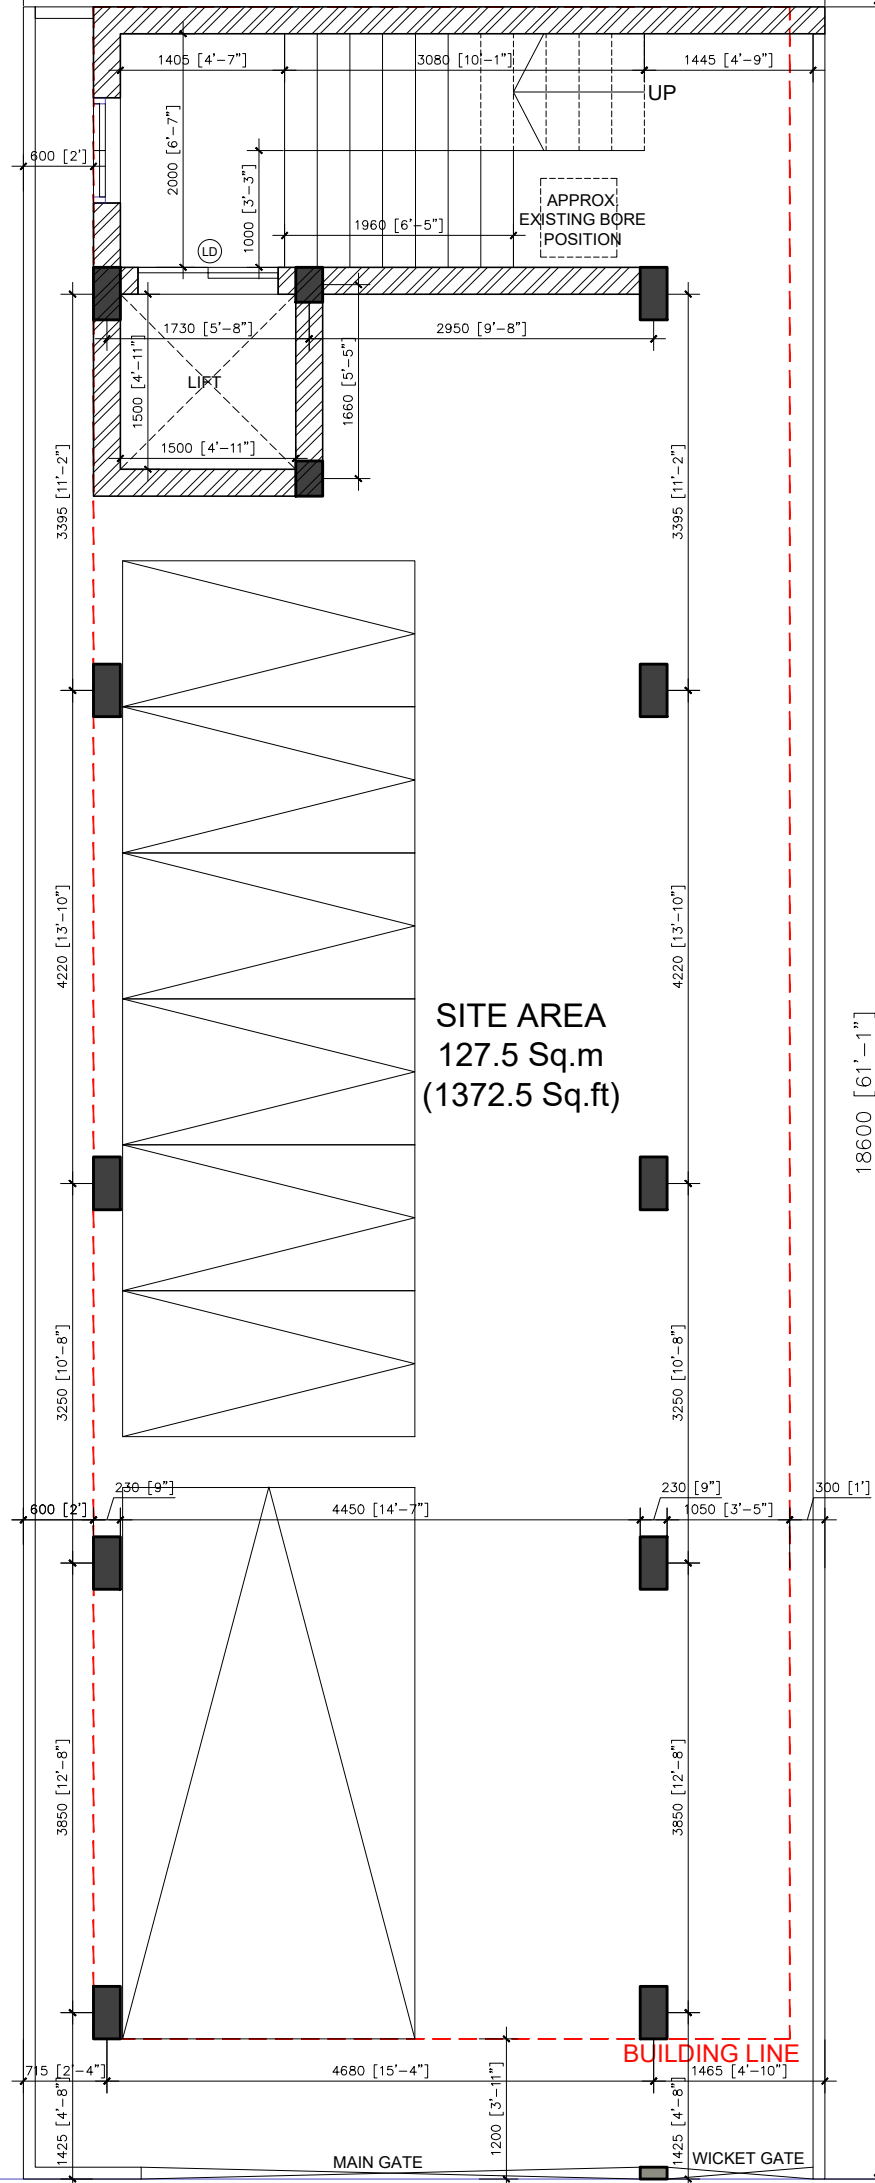

6M WIDE ROAD

STILT FLOOR PLAN (OPTION 03 FINAL)

NOTE :
ALL THE COLUMNS SIZES ARE 9" X 18" OR 9" X 12", AS SUGGESTED BY CONTRACTOR.
ALL INTERNAL WALLS ARE CONSIDERED 4" THICK IN DRAWING, MAY VARY ON SITE.
CONTRACTOR NEEDS TO CHECK ANY ERROR'S IN THE DRAWING BEFORE EXECUTION.
EXECUTION TO BE DONE ONLY AFTER THE APPROVAL FROM THE CLIENT.
ANY DEVIATION FROM THE DRAWING SHOULD BE INFORMED TO ARCHITECT.
ABOVE DRAWING IS ONLY FOR CONSTRUCTION REFERENCE PURPOSE ONLY, NOT A GFC.

DATE :
08-08-2025

